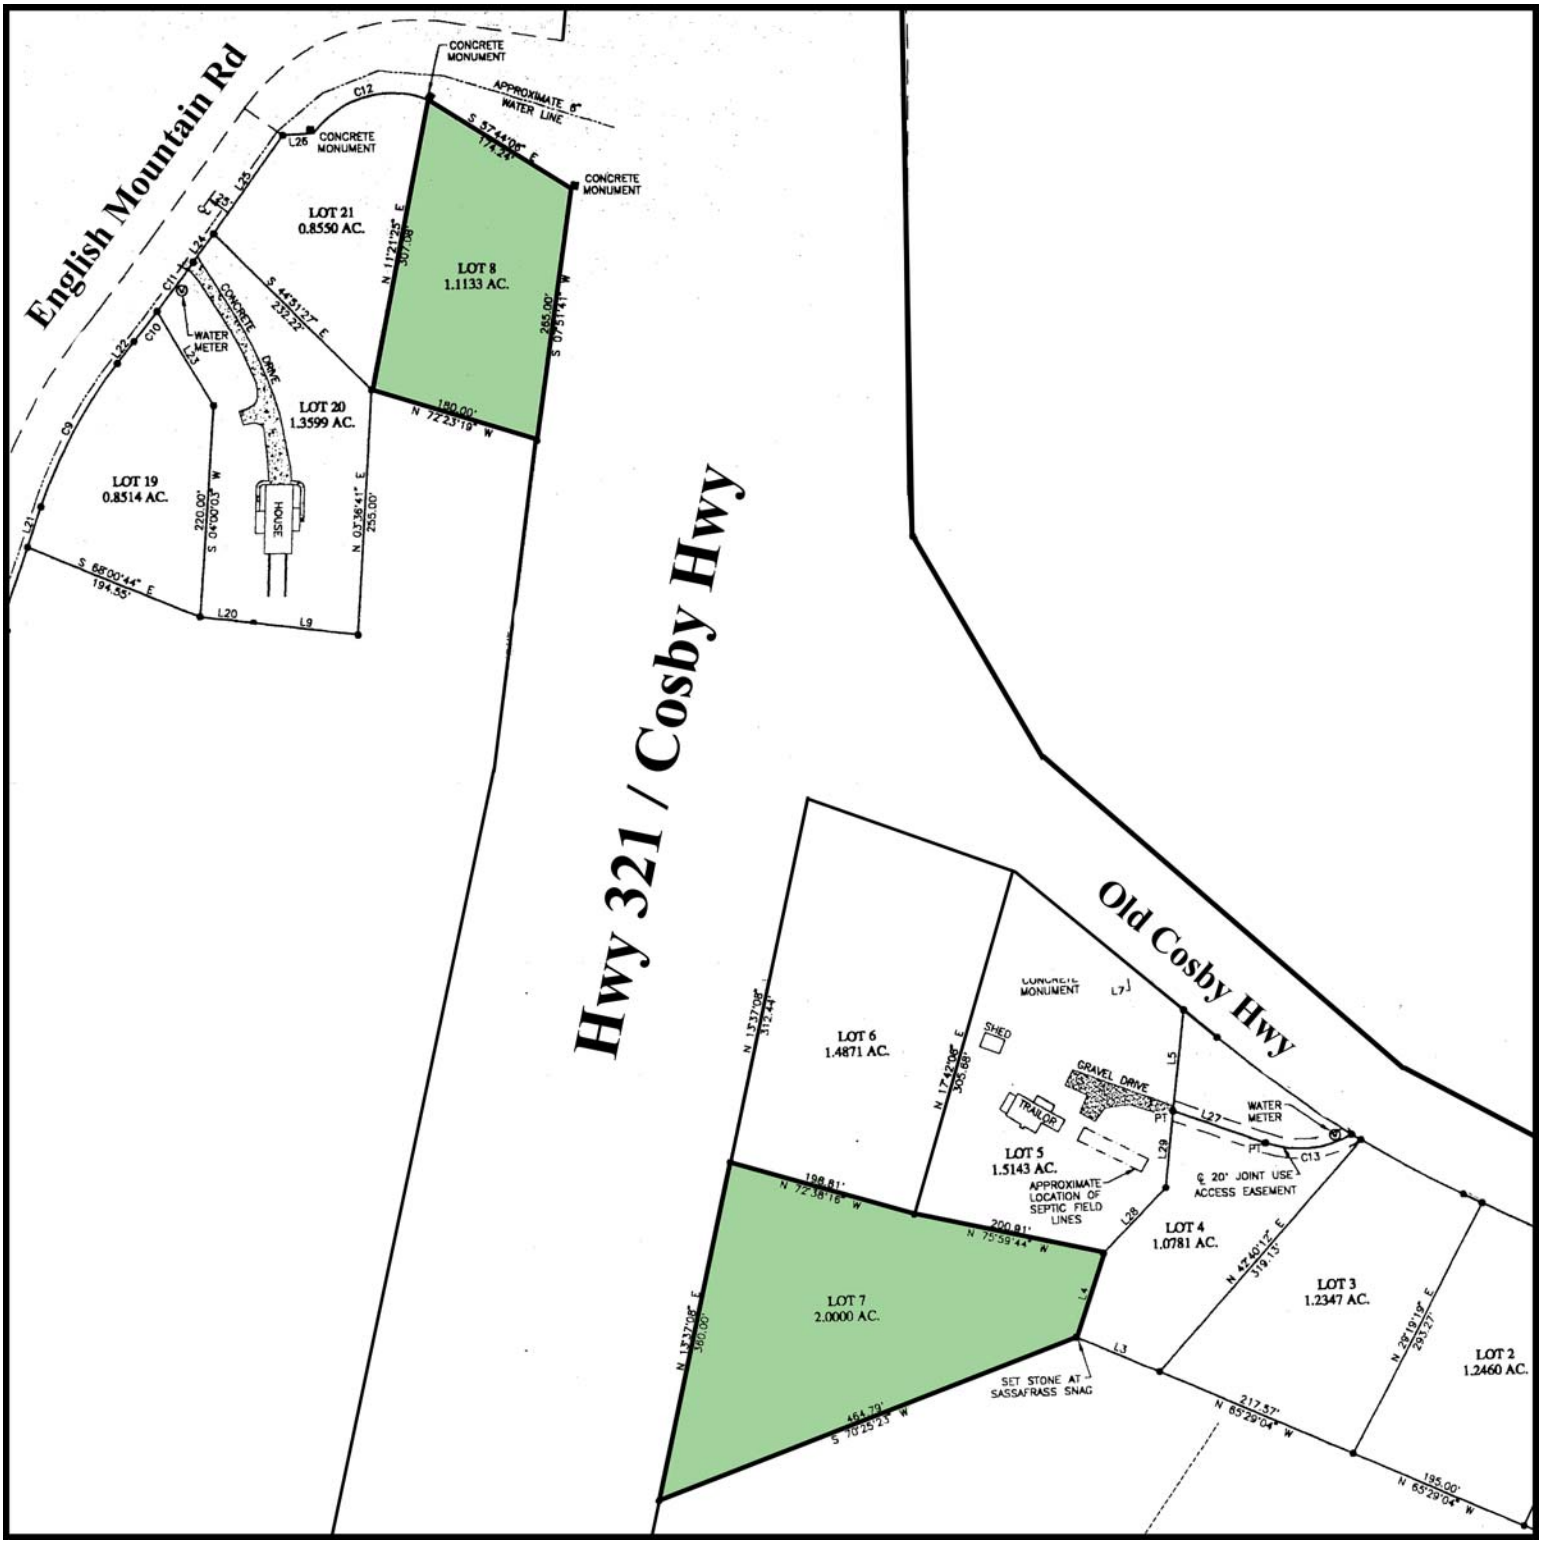
English Mountain Rd
Hwy 321 / Cosby Hwy
Old Cosby Hwy
CONCRETE MONUMENT
APPROXIMATE 8" WATER LINE
LOT 21
0.8550 AC.
LOT 8
1.1133 AC.
LOT 20
1.3599 AC.
LOT 19
0.8514 AC.
WATER METER
CONCRETE DRIVE
HOUSE
LOT 6
1.4871 AC.
LOT 5
1.5143 AC.
LOT 4
1.0781 AC.
LOT 3
1.2347 AC.
LOT 2
1.2460 AC.
LOT 7
2.0000 AC.
SHED
TRAILOR
GRAVEL DRIVE
APPROXIMATE LOCATION OF SEPTIC FIELD LINES
℄ 20' JOINT USE ACCESS EASEMENT
SET STONE AT SASSAFRASS SNAG